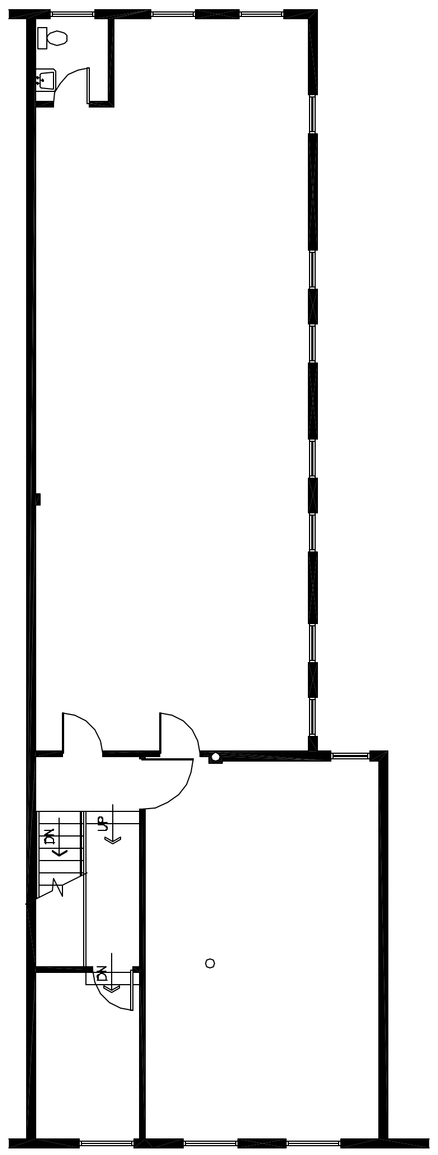

THIRD FLOOR PLAN

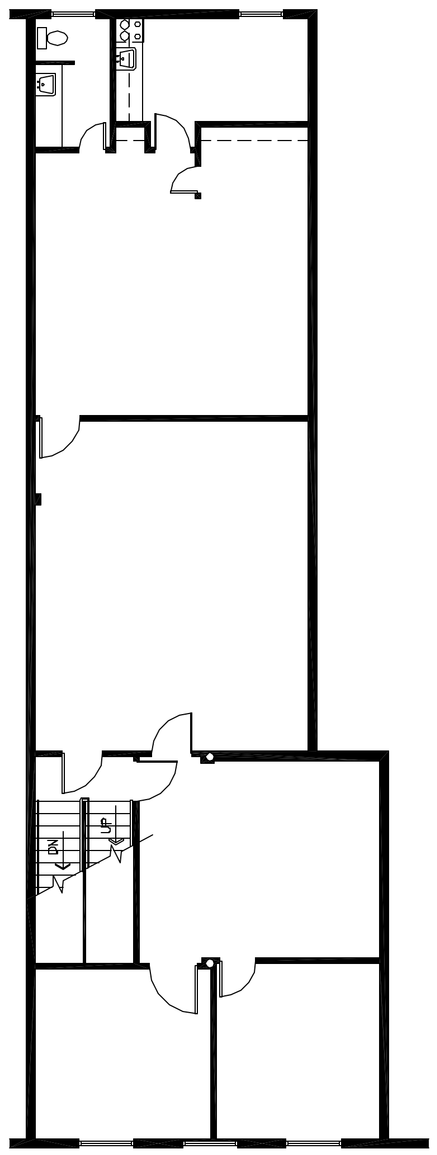

SECOND FLOOR PLAN

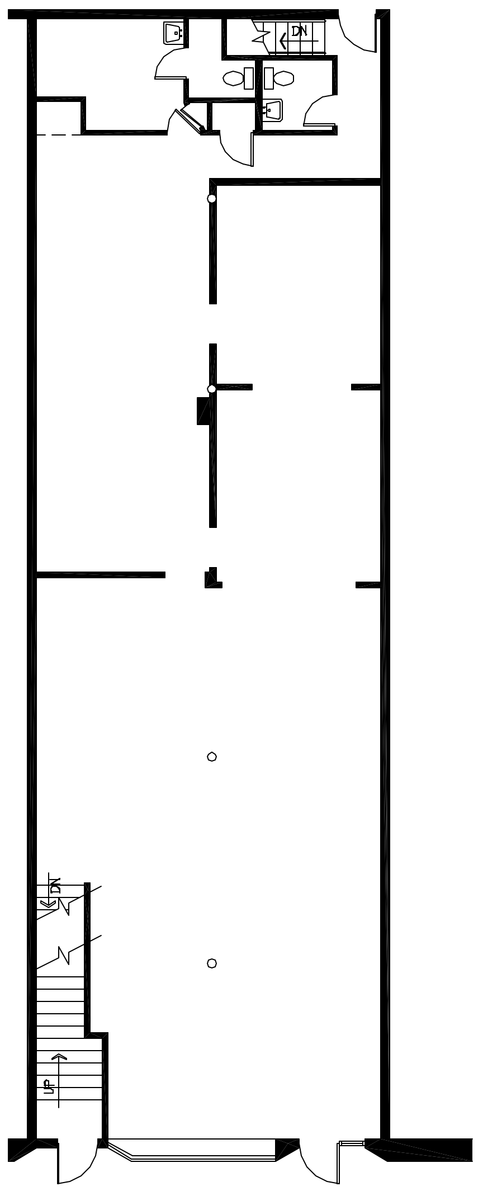

FIRST FLOOR PLAN

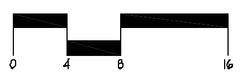

LUSK & harkin
ARCHITECTS AND PLANNERS

Lusk & harkin, Ltd.

35 NORTH FOURTH STREET
5TH FLOOR
COLUMBUS, OH 43215

TEL. 614-221-3707
FAX 614-221-2097
EMAIL - architects@luskharkin.com

SEAL

DOCUMENTS NOT TO BE SUBMITTED FOR PERMITS WITHOUT PROFESSIONAL'S SEAL.

COPYRIGHT

© 2004 LUSK & harkin, Ltd.

USE OF THESE DRAWINGS IS LIMITED TO THE CLIENT FOR THE SUBJECT PROJECT. COMMON LAW COPYRIGHT RESERVED BY ARCHITECT.

PROJECT

Capitol Photo
Building
51 E. Gay St.
Columbus, OH 43215

CLIENT

Capitol Photo
51 E. Gay St.
Columbus, OH 43215

SHEET TITLE

First, Second and
Third Floor Plans
(Existing Conditions)

SHEET INFORMATION

PROJECT NUMBER 04160
DRAWN BY staff
CHECKED BY staff
SCALE AS NOTED
ISSUE FOR Permit/Bid
DATE 11-19-04
REVISIONS

SHEET NUMBER

A1.1